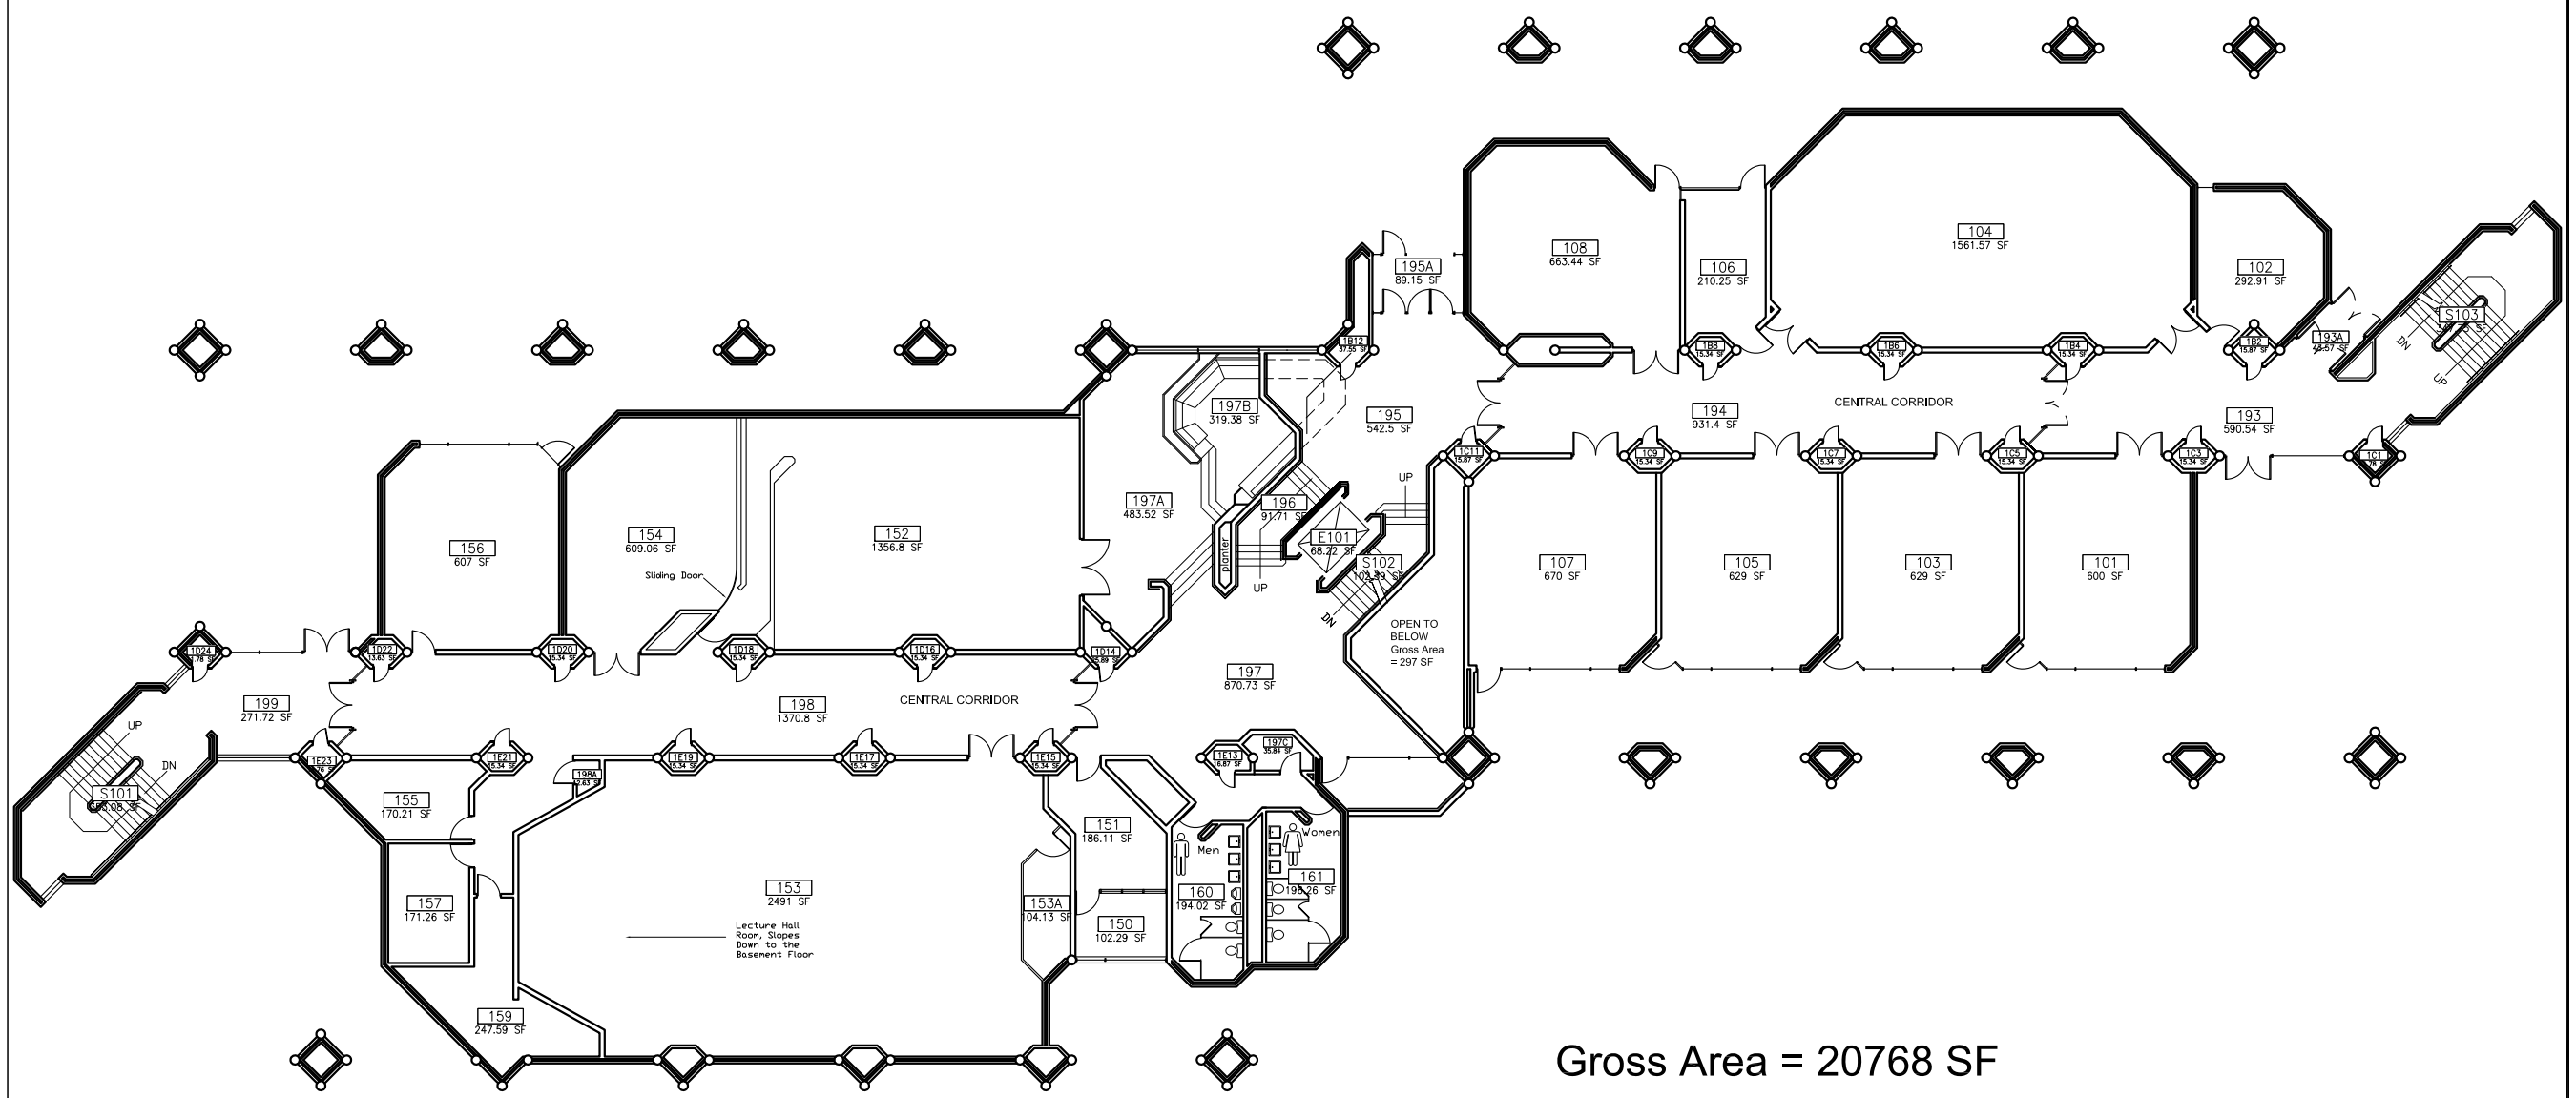

Gross Area = 20768 SF

General Notes

No.	Revision/Issue	Date

Firm Name and Address

FACILTIES PLANNING, DESIGN, & CONSTRUCTION

UNIVERSITY OF MASSACHUSETTS
N. DARTMOUTH, MA

DESIGNERS/DRAFTERS

Project Name and Address

College of Visual &
Performing Arts
First Floor

Project

Date 1/4/07

Scale NTS

Sheet 8-1