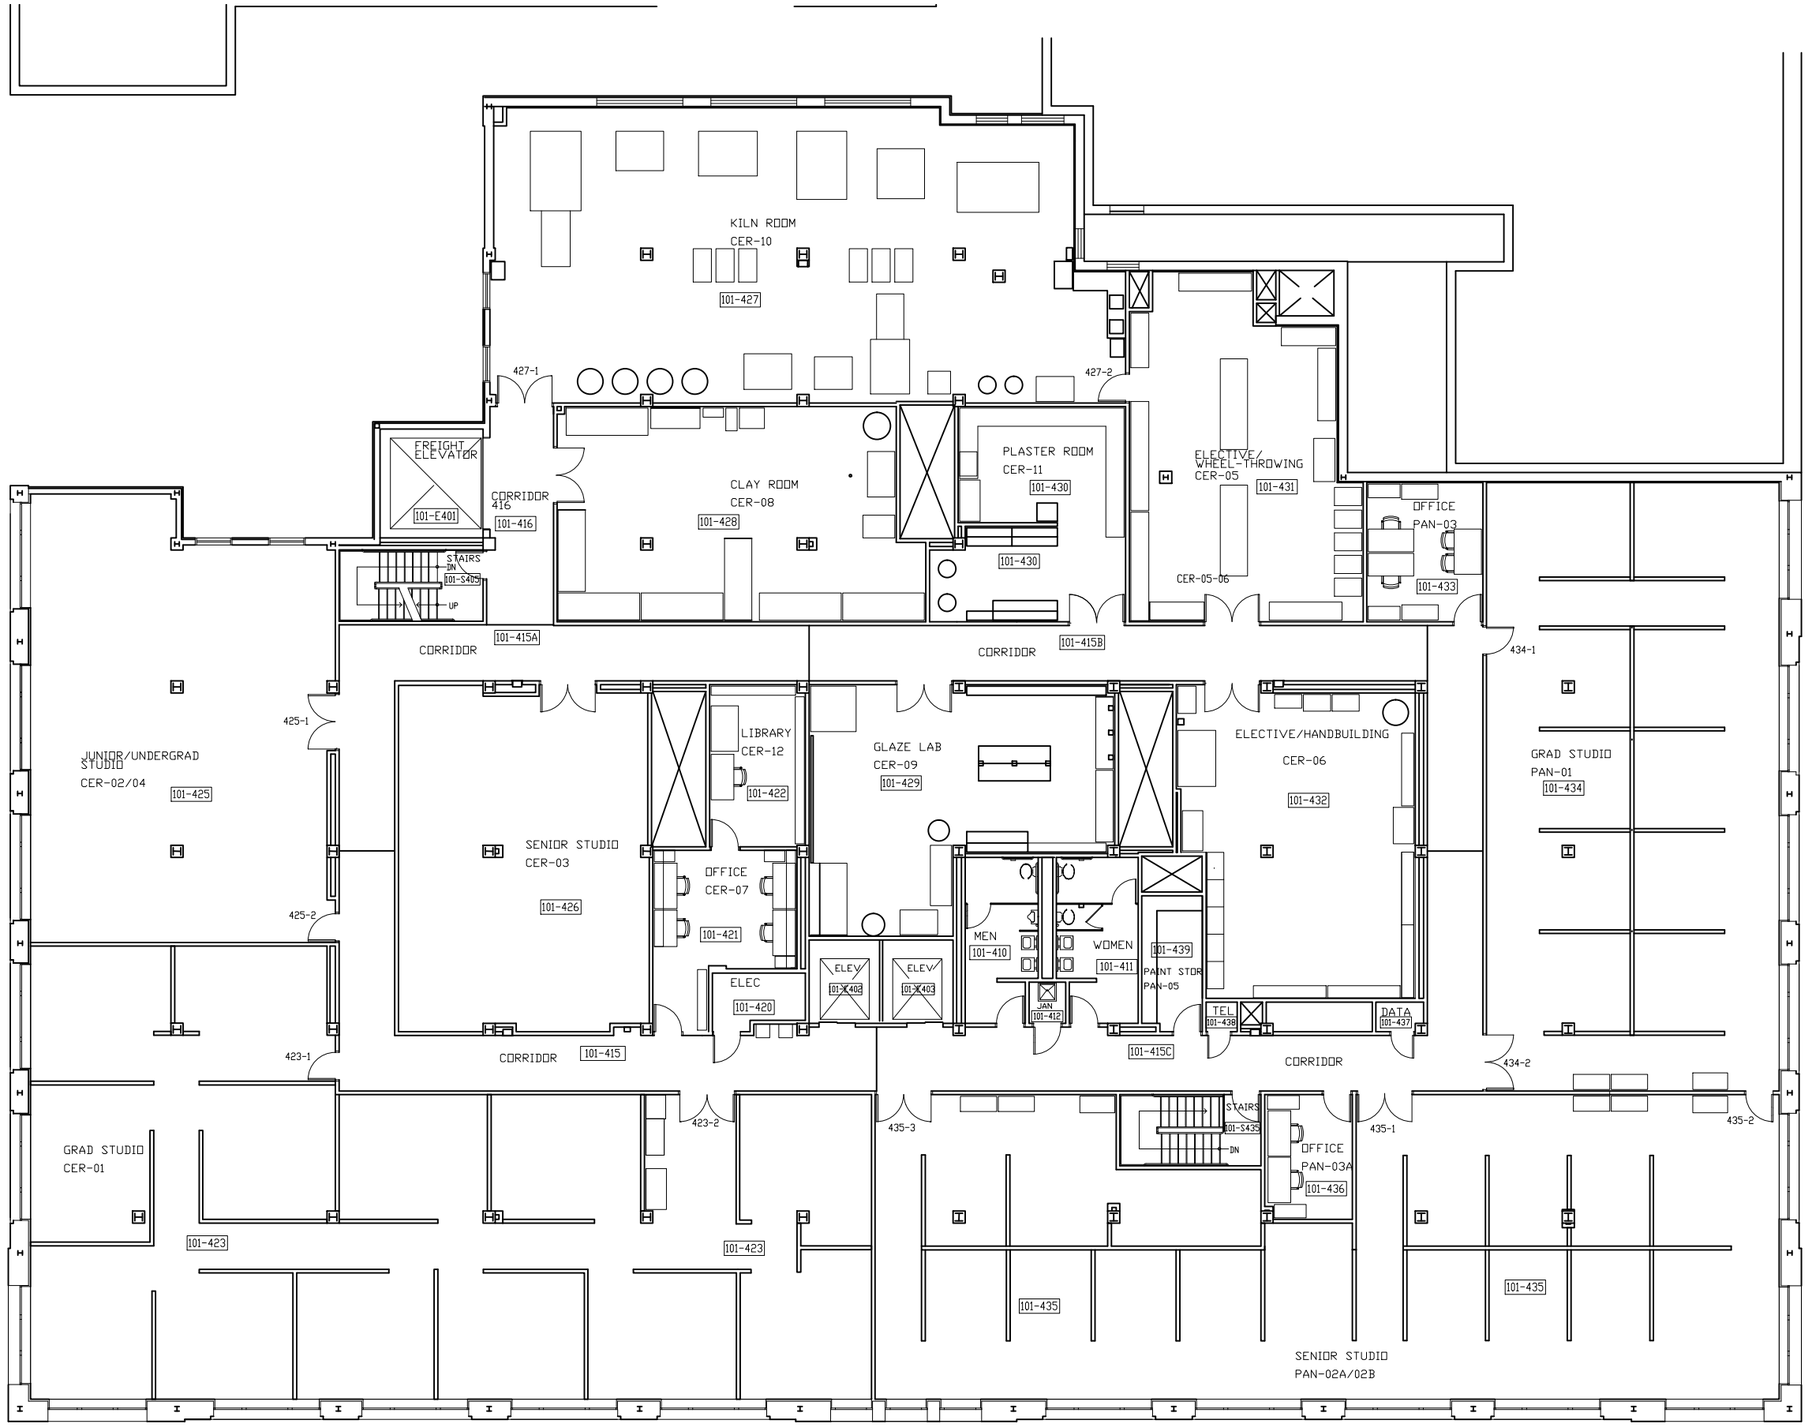

UMass | Dartmouth

Facilities Planning Design & Construction

285 Old Westport Rd.
N. Dartmouth, MA 02747

Tel: 508.999.9223
Fax: 508.999.8120

PROJECT:

TITLE: Star Store CVPA in New Bedford Fourth Floor

REVISIONS:

NO.	DESCRIPTION:	DATE:
-	-	-
-	-	-

PROJ. NO. :

DRAWN BY : EAB

CHKD. BY : CBH

DATE : 01.04.07

SCALE : NTS

DRAWING NO.

101-4